HAASTELLO

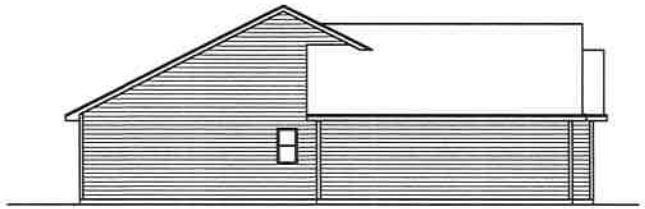

LEFT ELEVATION
SCALE 1/8"=1'-0"

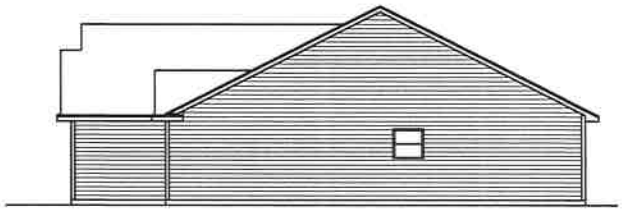

RIGHT ELEVATION
SCALE 1/8"=1'-0"

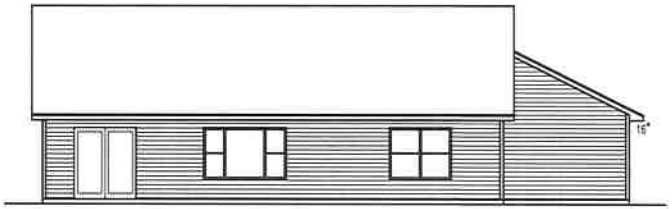

REAR ELEVATION
SCALE 1/8"=1'-0"

FRONT ELEVATION
SCALE 1/4"=1'-0"

Bigelow and Lennon Construction, LLC
211 1st St. SW
Byron, MN 55920

PROGRESSIVE PLAN DESIGN LLP
RESIDENTIAL ARCHITECTURE
3777 40TH. AVE. N.W. ROCHESTER, MN 55901
(507) 424-1806 FAX: (507) 424-1813



Acknowledged by _____ Customer/Contractor Signature _____ Date

CONTRACTOR: BIG/LENN
OWNER: HESSENIUS

DRAWN BY:	R.H.
DATE:	
NO. #:	
JOB NUM:	138450
SCALE:	NOTED
SHEET:	

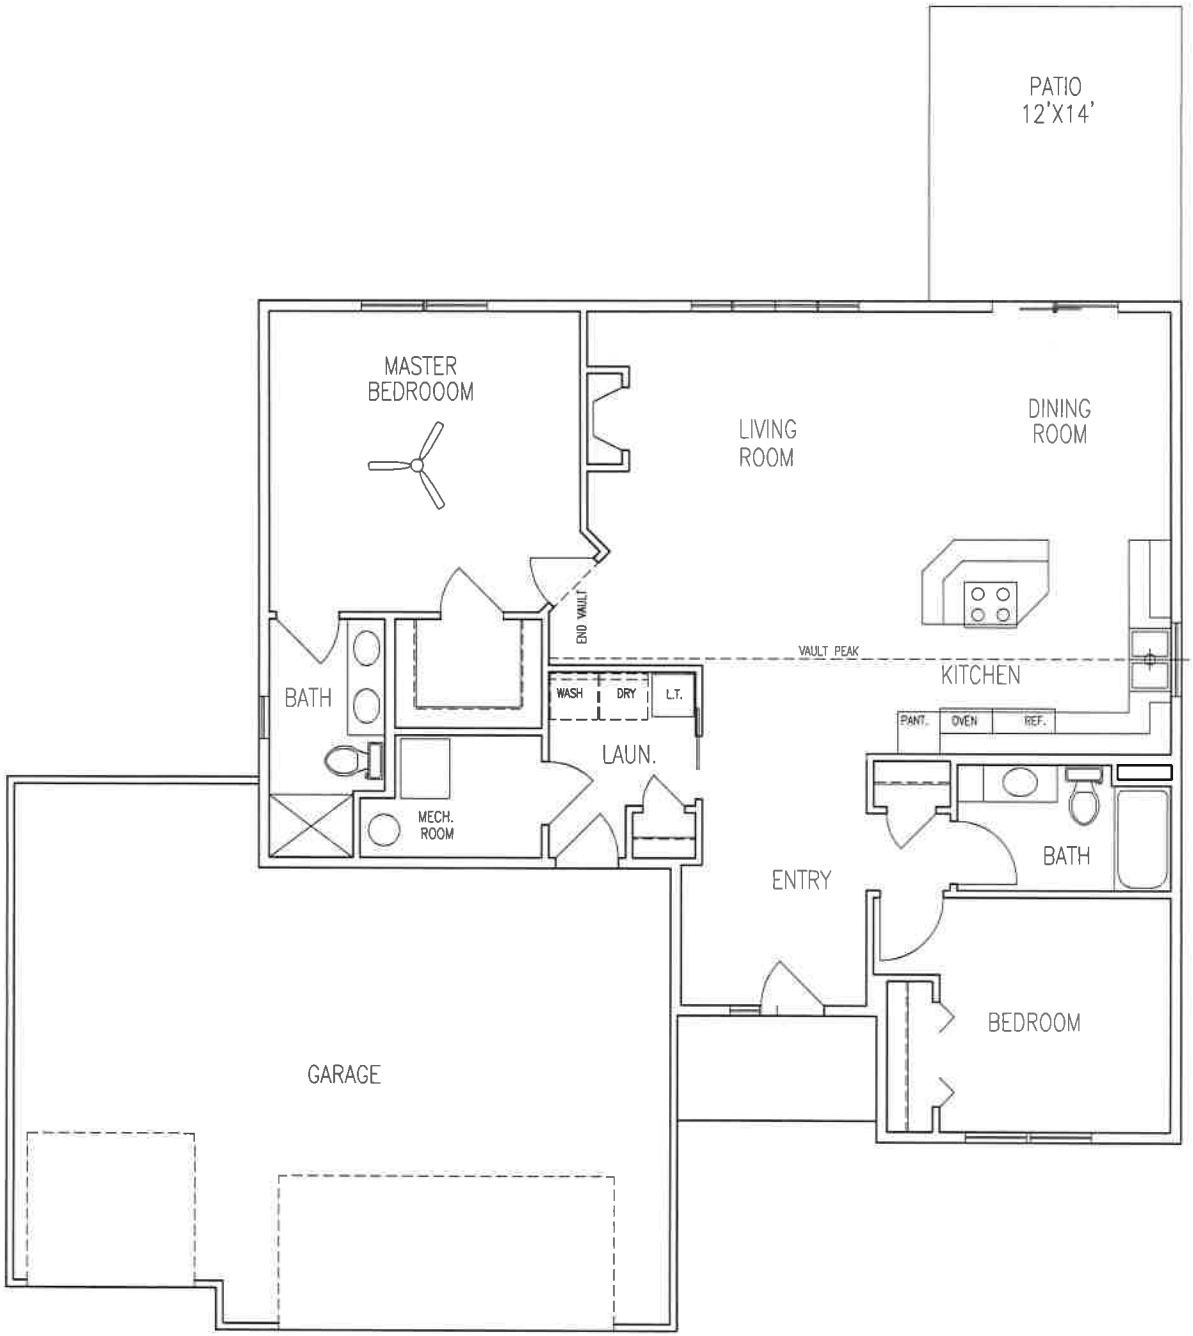

MAIN FLR PLAN
SCALE 1/4"=1'
8'1-1/8"PALTE

PROGRESSIVE PLAN
DESIGN LLP
RESIDENTIAL ARCHITECTURE
977 4TH AVE. N.W. ROCHESTER, MN 55901
(507) 424-1506 FAX: (507) 424-1513



Acknowledged by _____ Customer/Contractor Signature _____ Date

CONTRACTOR:
BIG/LENN

OWNER:
HESSENIUS

DRAWN BY	R.H.
DATE	
SQ. FT.	1445
JOB NUM.	138450
SCALE	NOTED
SHEET	

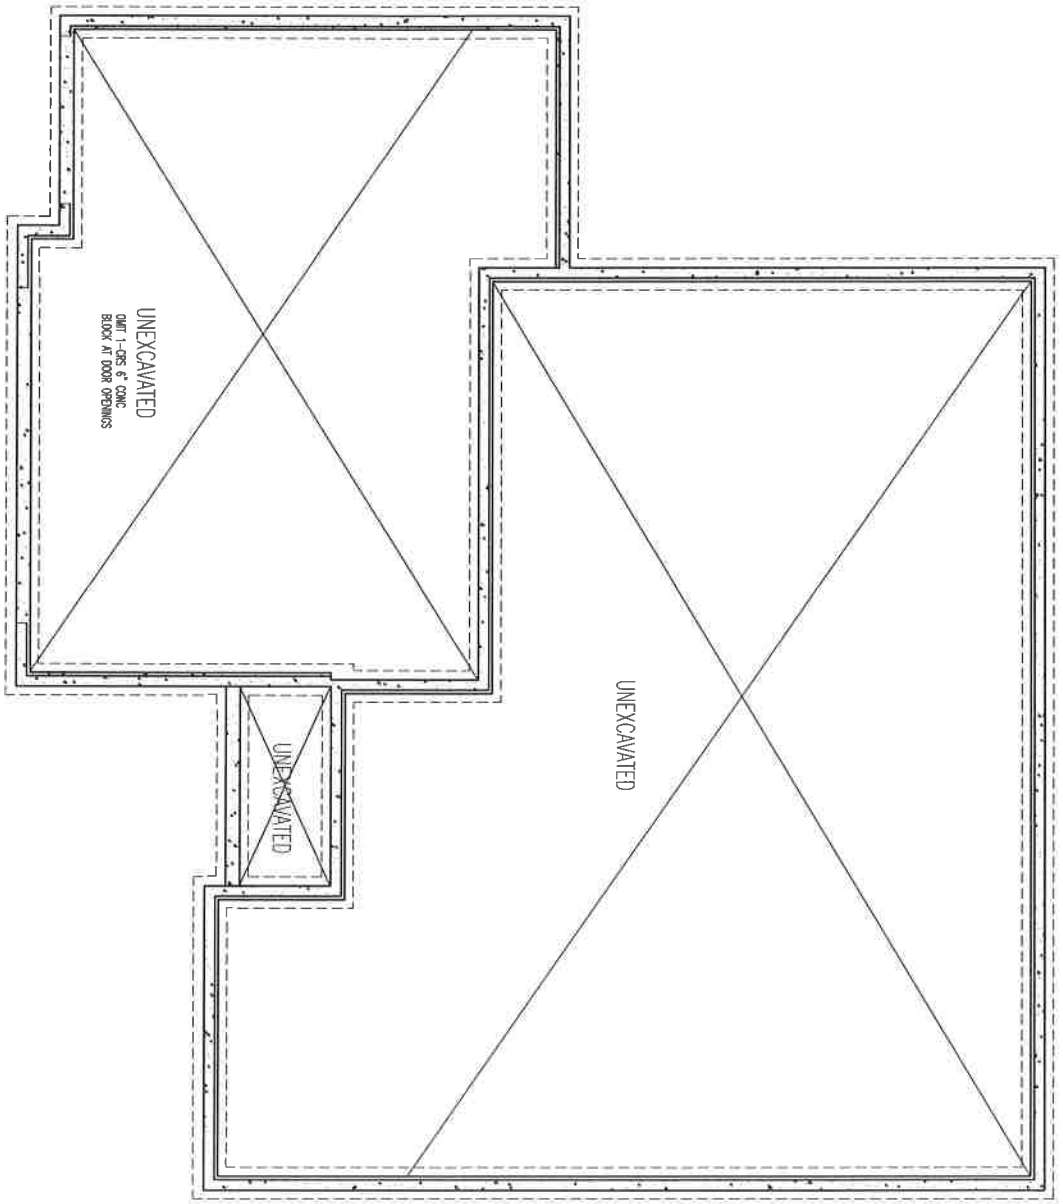

DRAWN BY	R.H.
DATE	NOTED
JOB NO.	138450
SHEET NO.	1445

CONTRACTOR:

BIG/LENN

OWNER:

HESSENIUS

These drawings have been prepared using information provided by the customer/contractor who is solely responsible for the accuracy of the information provided. The drawings are not a substitute for permit drawings prepared by a contractor or architect and may not meet applicable state and local building codes which can vary widely. These plans are intended as a guide for builders who are knowlegable about normal construction standards and local codes and practices. Before starting construction, the customer should consult a contractor or architect to determine if the drawings need to be changed to satisfy: 1.) state or local building codes or regulations; 2.) projects structural requirements; 3.) existing conditions specific to project or project site. Consult local building officials to determine if a building permit is required. We assume no responsibility for claims or damages arising from errors, omissions, deficiencies, improper construction, or defects of the drawings.

Acknowledged by _____ _____
Customer/Contractor Signature Date

PROGRESSIVE PLAN DESIGN LLP

RESIDENTIAL ARCHITECTURE

3777 40TH. AVE. N.W. ROCHESTER, MN 55901

(507) 424-1908 FAX: (507) 424-1813